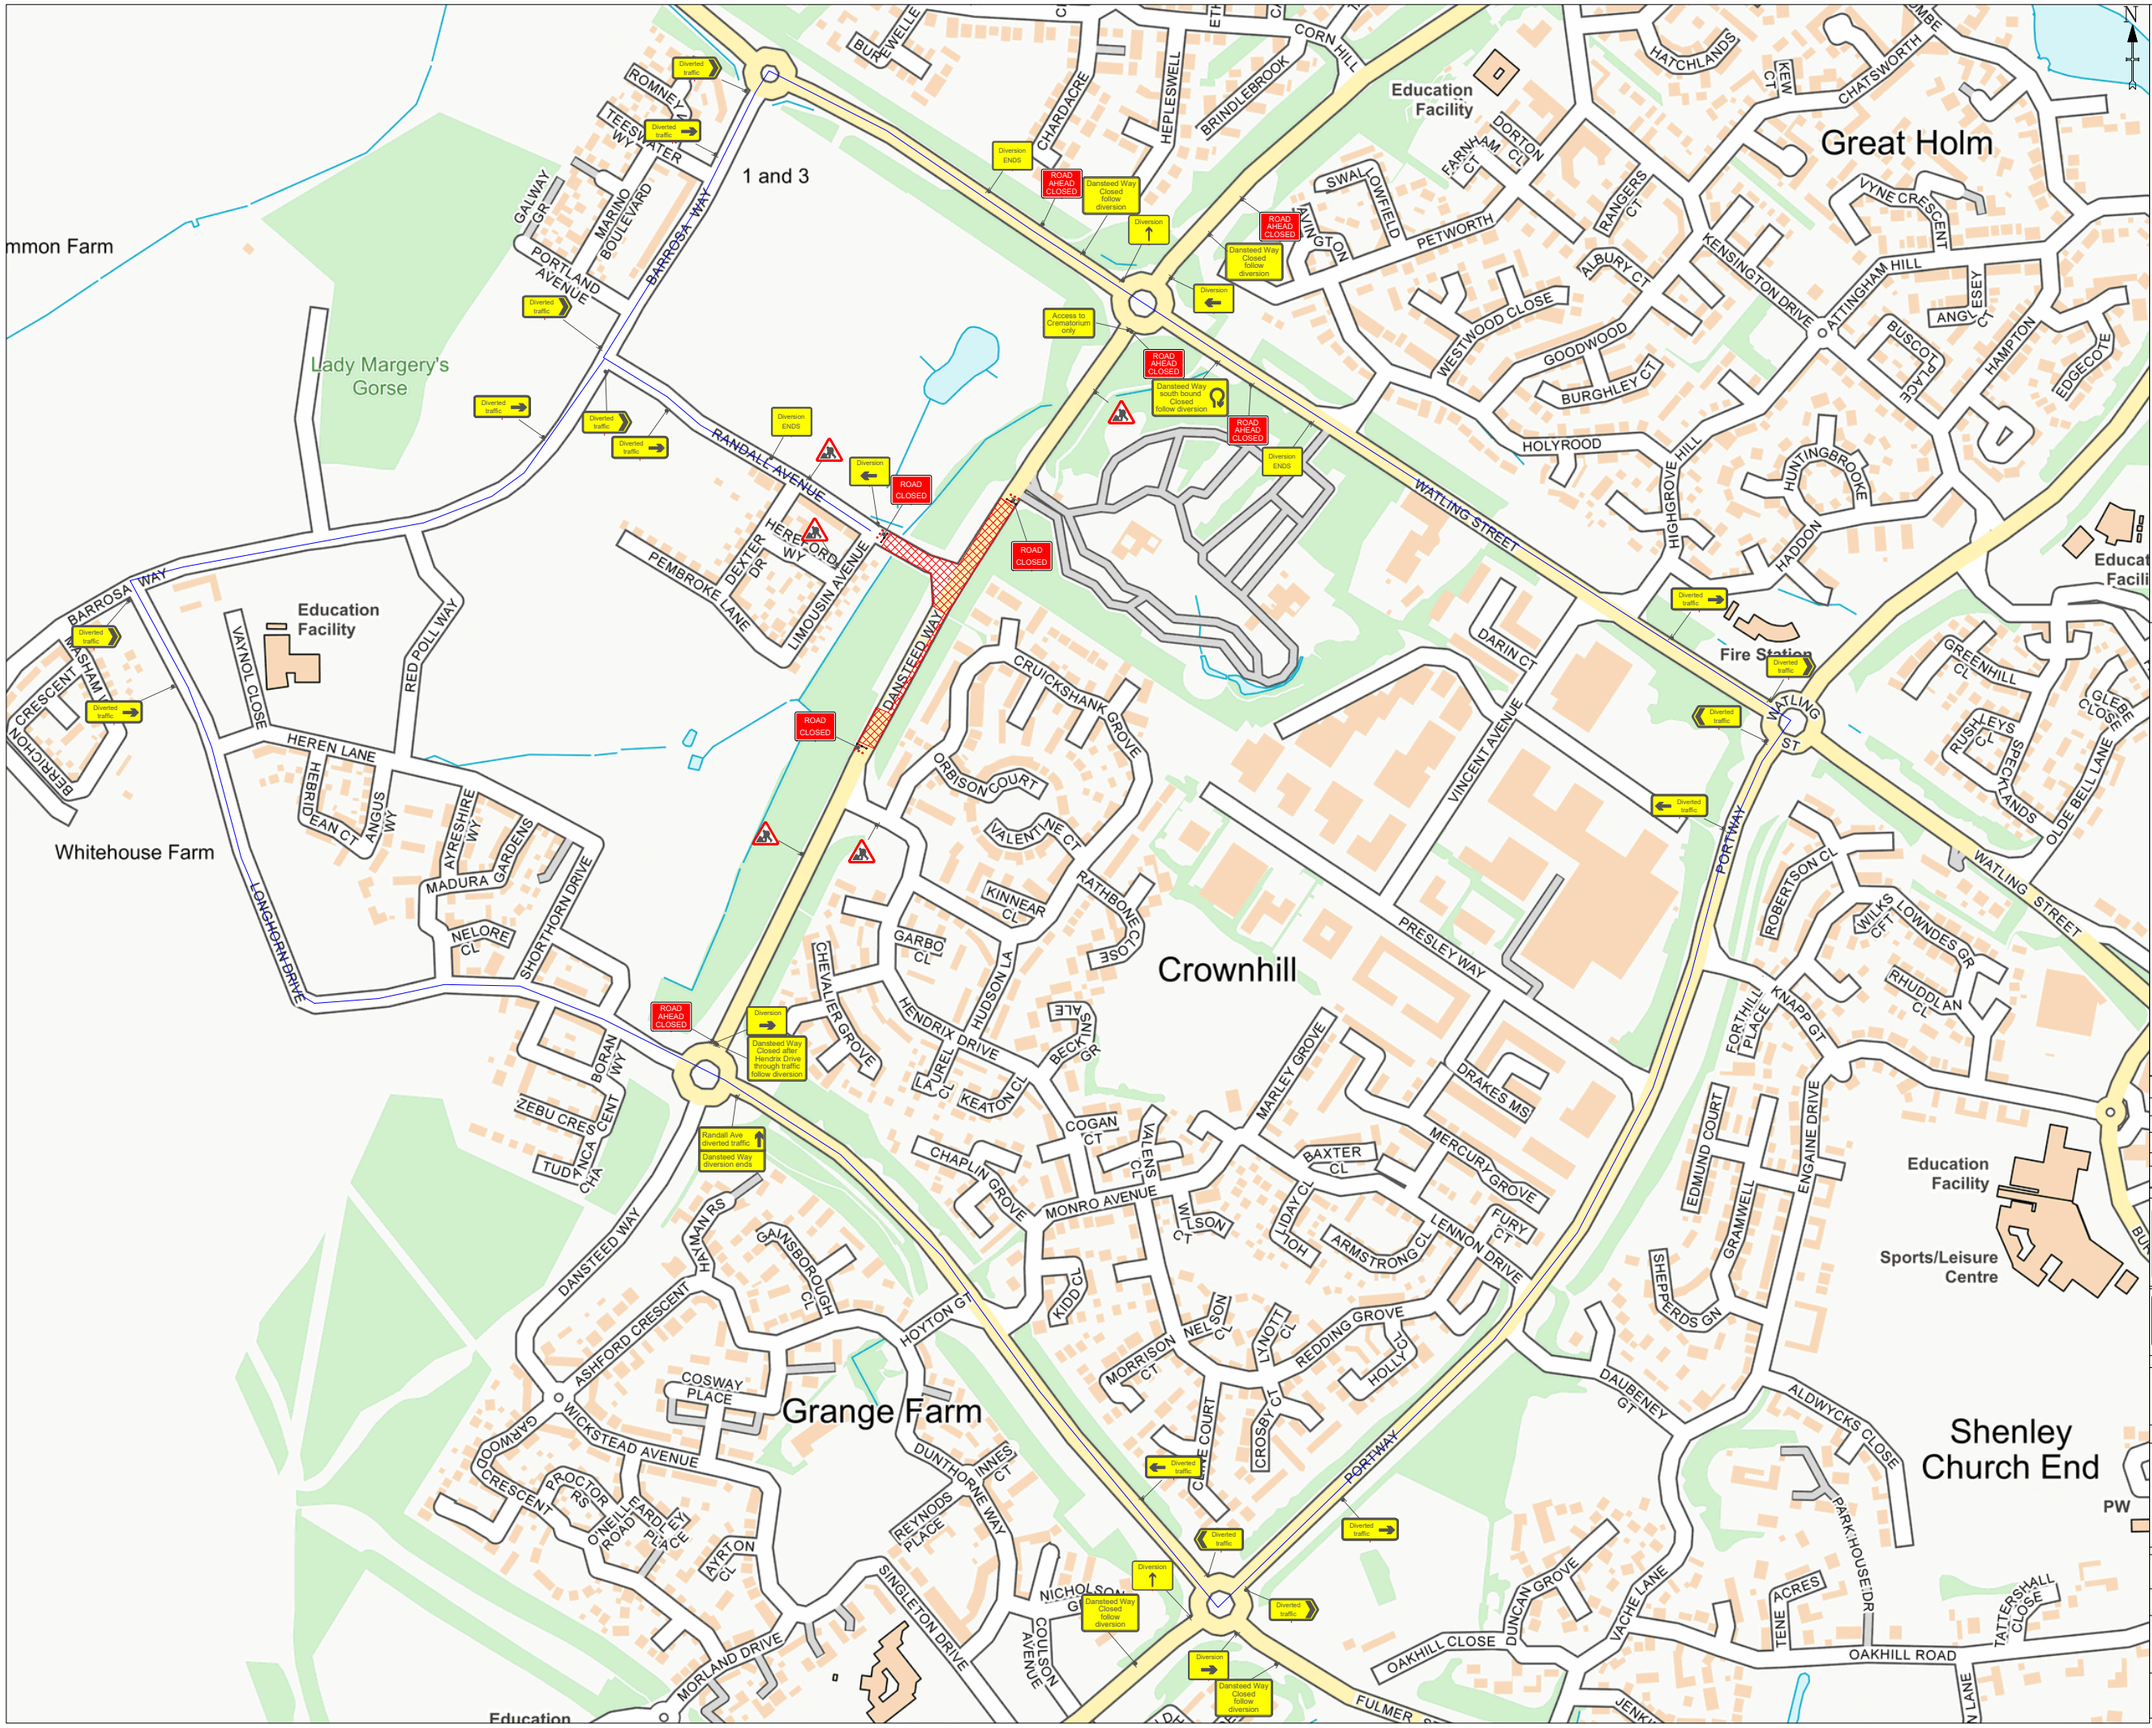

Notes

1. All dimensions are in metres unless otherwise stated.
2. All traffic management to comply with Traffic Signs Manual-
Chapter 8 and any IANs aswell as Safety at Street Works and
Road work's (A code of practice)
3. All road markings and signs to be as per the Traffic Signs
Regulations and General Directions 2016.
4. Crown Copyright 2012 Reproduction in whole or in part is
prohibited without prior permission of Ordnance Survey.

Road speed 30

Surveyed	Date Drawn	Drawn	Surveyed	Checked	Client approved
00/00/00	21/01/19	CPR	EG	PM	

Rev No	Rev Date	Purpose of revision	Drn	Chkd	Apprd
1	21/01/19	length of closure extended			
1					

Ringway Infrastructure Services
East Midlands,
Synergy Park, Chesney Wold
Bleak Hall, Milton Keynes
MK6 1LY

Client

Job number / Project

Drawing title and site address
H4 Dansteed Way
Milton Keynes
MK8 0LF

Scale	Not to scale
Client Number	
Page Number	5 of 5
Drawing Number	CR210119E
Rev No	

This drawing is not to be used in whole or part other than for the intended purpose and project as defined on this drawing. Refer to the contract for full terms and conditions.