Revisions:
P08: 10/07/20 IY Kelly Roundabout improvements revised
P09: 23/07/20 IY Site area on Unit 8 corrected
P10: 17/08/20 IY Grid Road Reserve area revised to exclude adopted highway

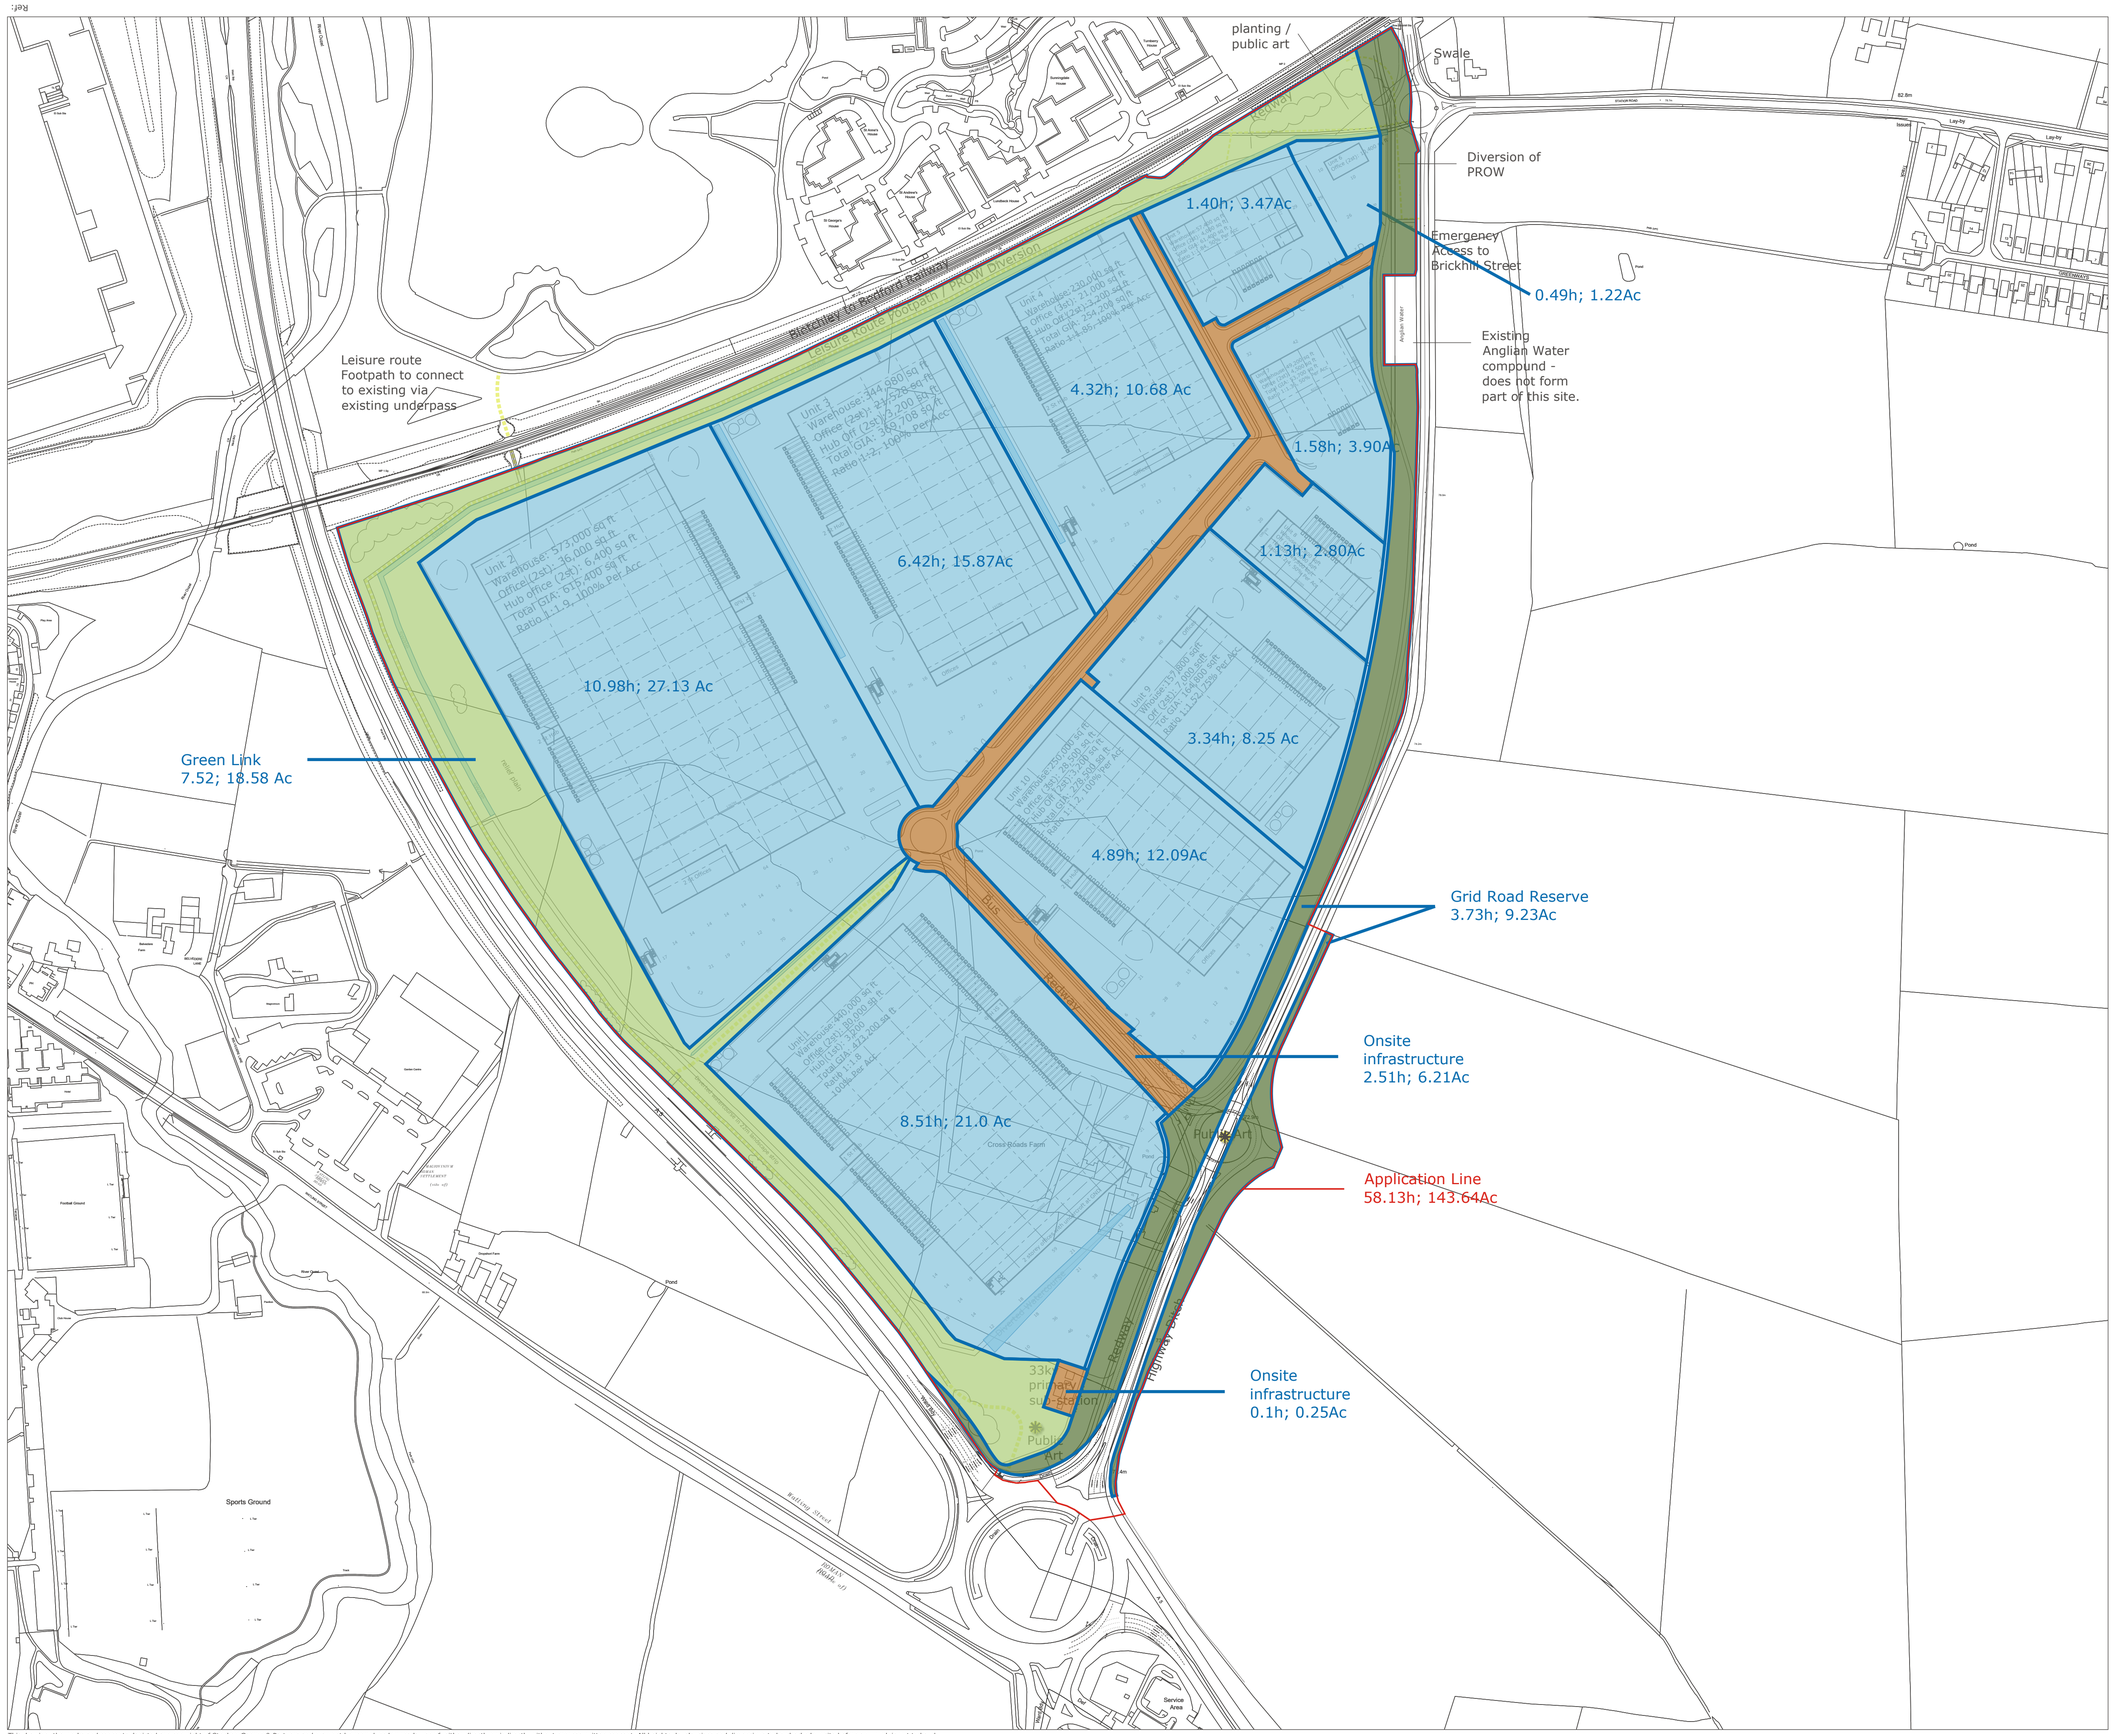

HamptonBrook
Creative Development & Investment
www.hamptonbrook.com

Waterfront House
2a Smith Way
Grove Park
Enderby
Leicester LE19 1SX
t: +44 (0)116 247 0557
www.stephengeorge.co.uk

South Caldecotte

Drawing Name:
Land Use Areas - MP23

Drawing Status:	PLANNING
Suitability:	S2
Rev:	P8
SGP Project:	16-048
Drawn:	KBL
Team:	IY
Date:	13/11/2018
Scale:	1:2500@ A1

Drawing Number:
16-048-01-SGP-XX-00-DR-A-1008-P10

This drawing, the works and concepts depicted are copyright of Stephen George & Partners and may not be reproduced or made use of, either directly or indirectly without express written consent. All heights, levels, sizes and dimensions to be checked on site before any work is put to hand.