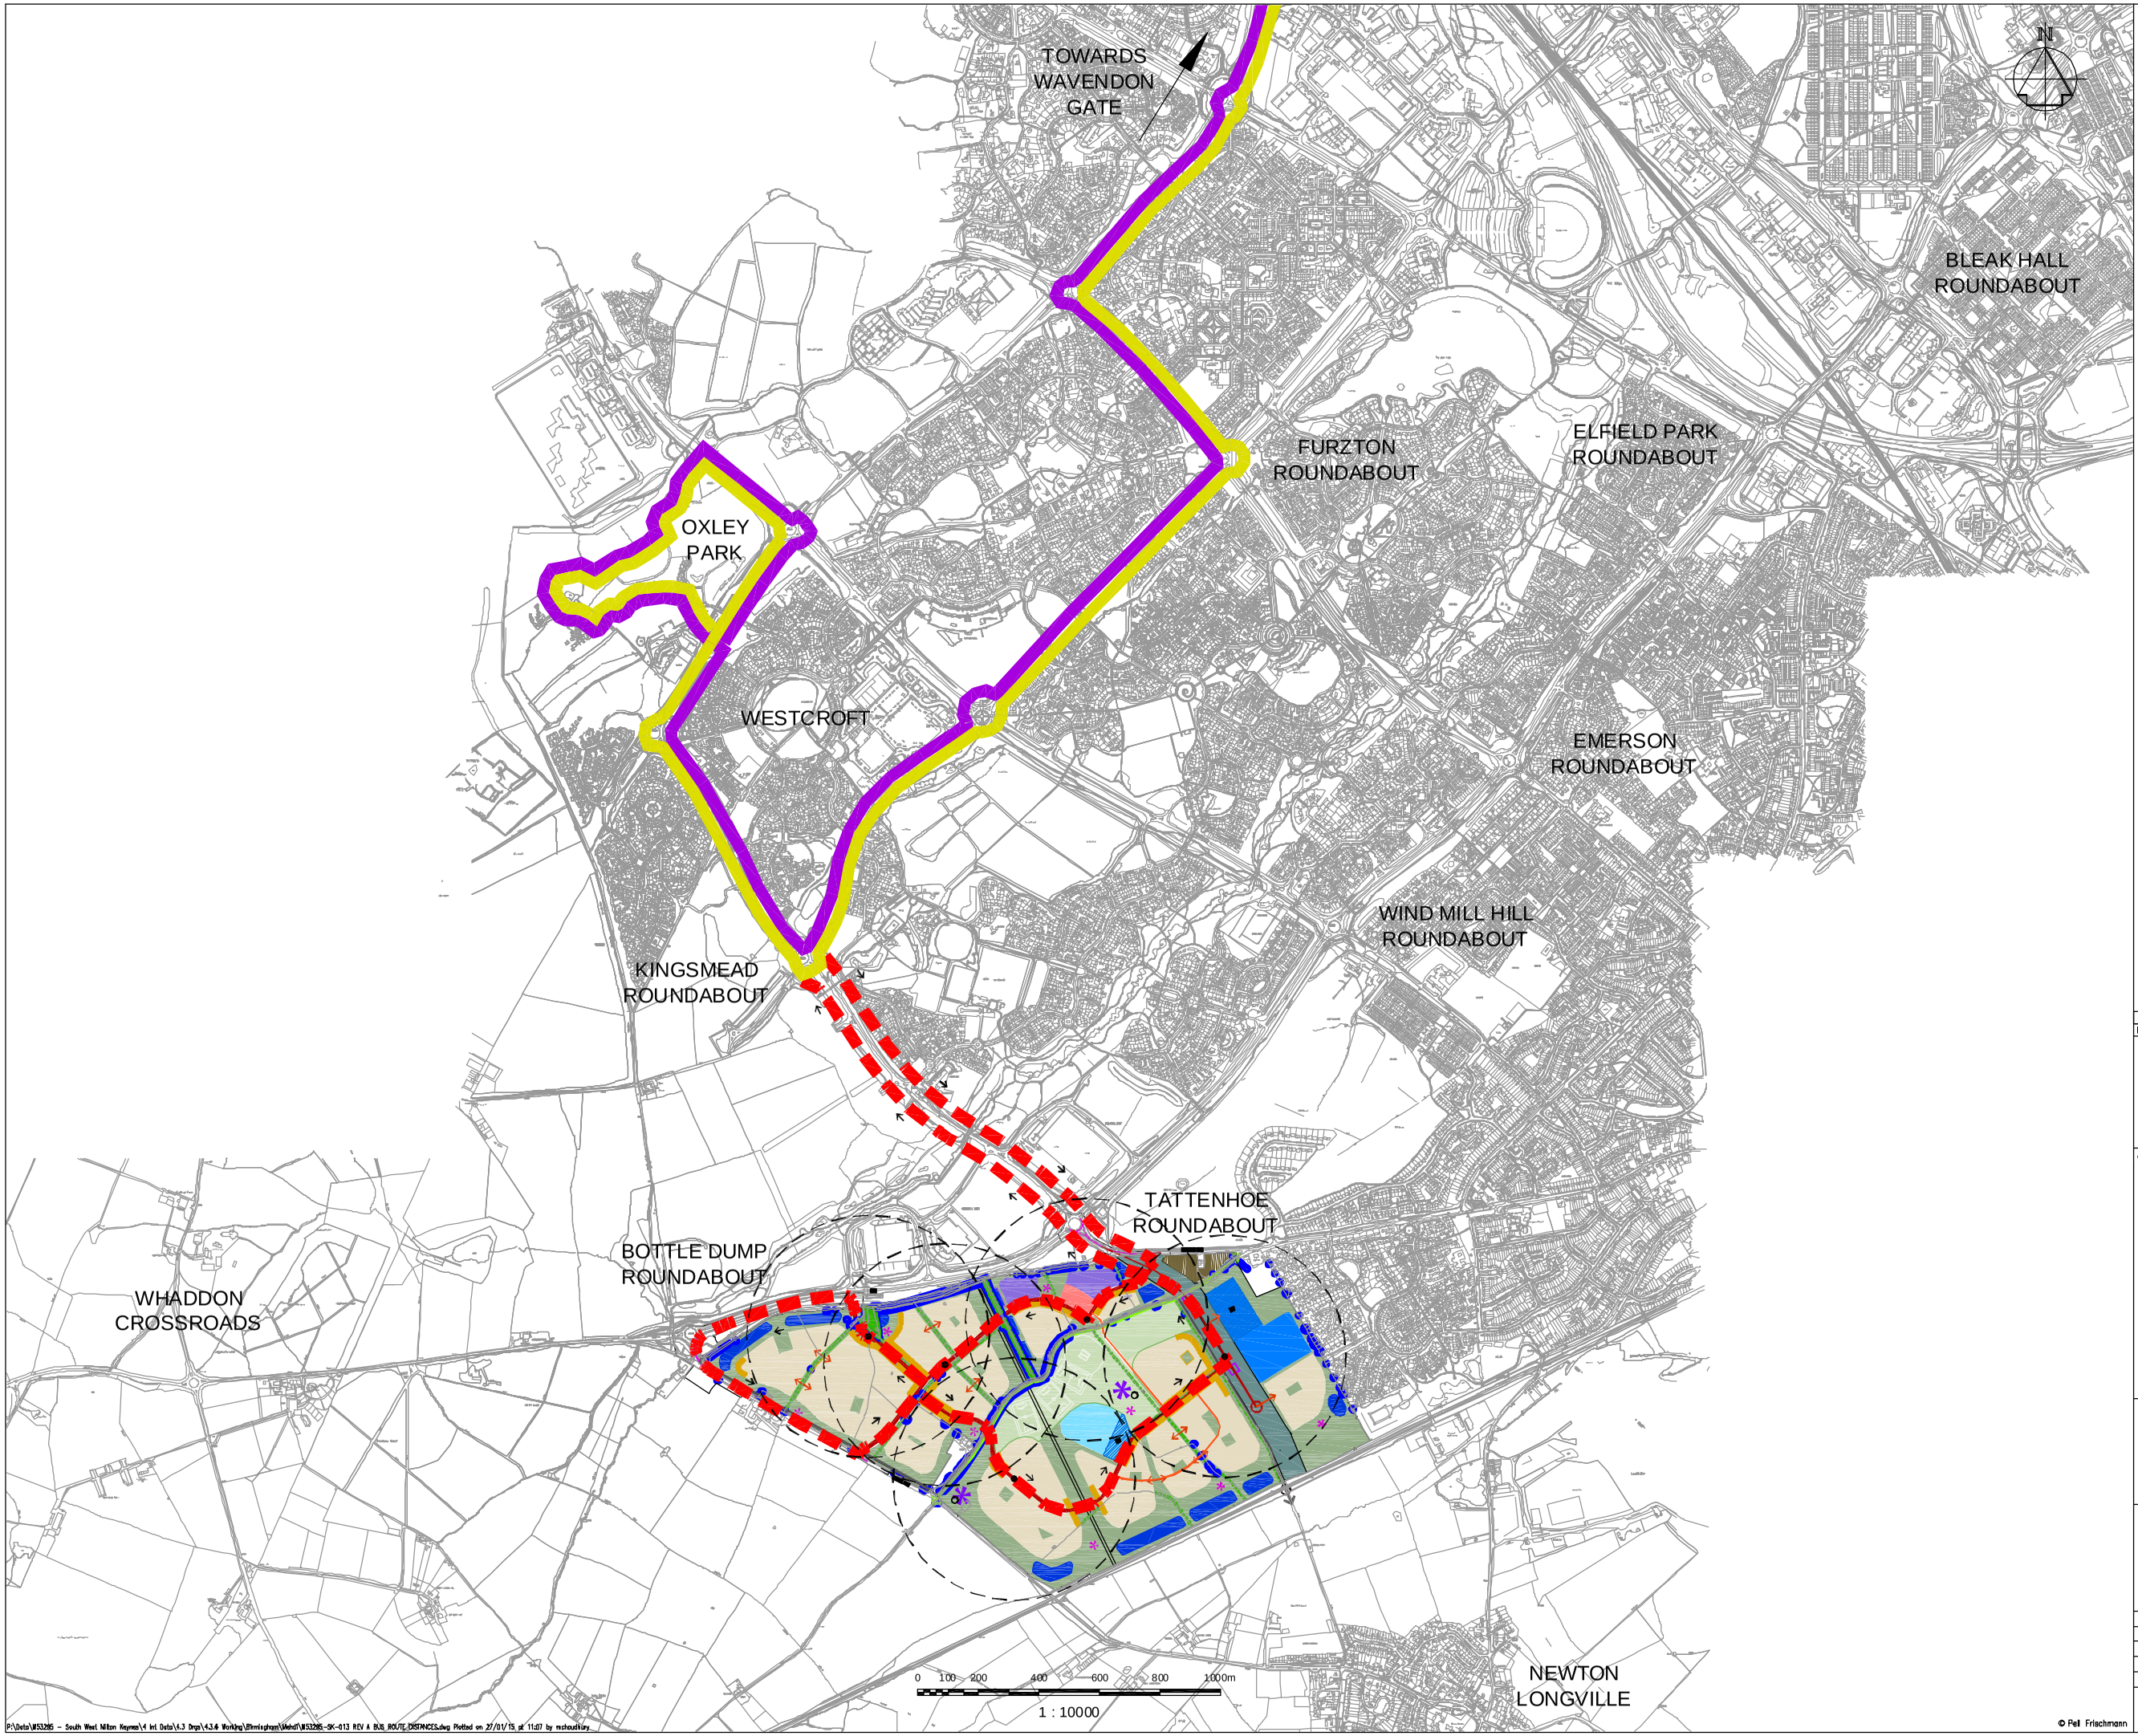

KEY

- Existing S8 bus route from Oxley Park to Wavendon Gate
- Existing S8 bus route from Wavendon Gate to Oxley Park
- Proposed additional S8 bus route
- Proposed bus stops
- 400m min walking distance from bus stop

REV	DESCRIPTION	DRN	CHK	APP	DATE
A	FOR INFORMATION	MRC	AP	DS	18-08-14

Pell Frischmann

9-10 FREDERICK ROAD EDGBASTON BIRMINGHAM B15 1JD

Telephone +44 (0)121 456 1616
Email: pfbirmingham@pellfrischmann.com
www.pellfrischmann.com

Architect/Client/Contractor

William Davis Homes · Connolly Homes · Taylor Wimpey · Henry Boot (Celebrating 125 years) · Holleron Homes

Project

SOUTH WEST MILTON KEYNES

Drawing Title

EXISTING & PROPOSED BUS ROUTES

	Name	Date
Drawn	MRC	18-08-14
Designed	–	–
Checked	–	–
Approved	–	–

Scale: 1:10000 @ A1

File No.: M53295

Drawing Status: FOR INFORMATION

Drawing No.: M53295-SK-013

Revision: A

© Pell Frischmann

P:\Data\M53295 – South West Milton Keynes\4 Int Data\4.3 Drgs\4.3.6 Working\Birmingham\Model\M53295-SK-013 REV A BUS_ROUTE_DISTANCES.dwg Plotted on 27/01/15 at 11:07 by mchaudhary