0 100

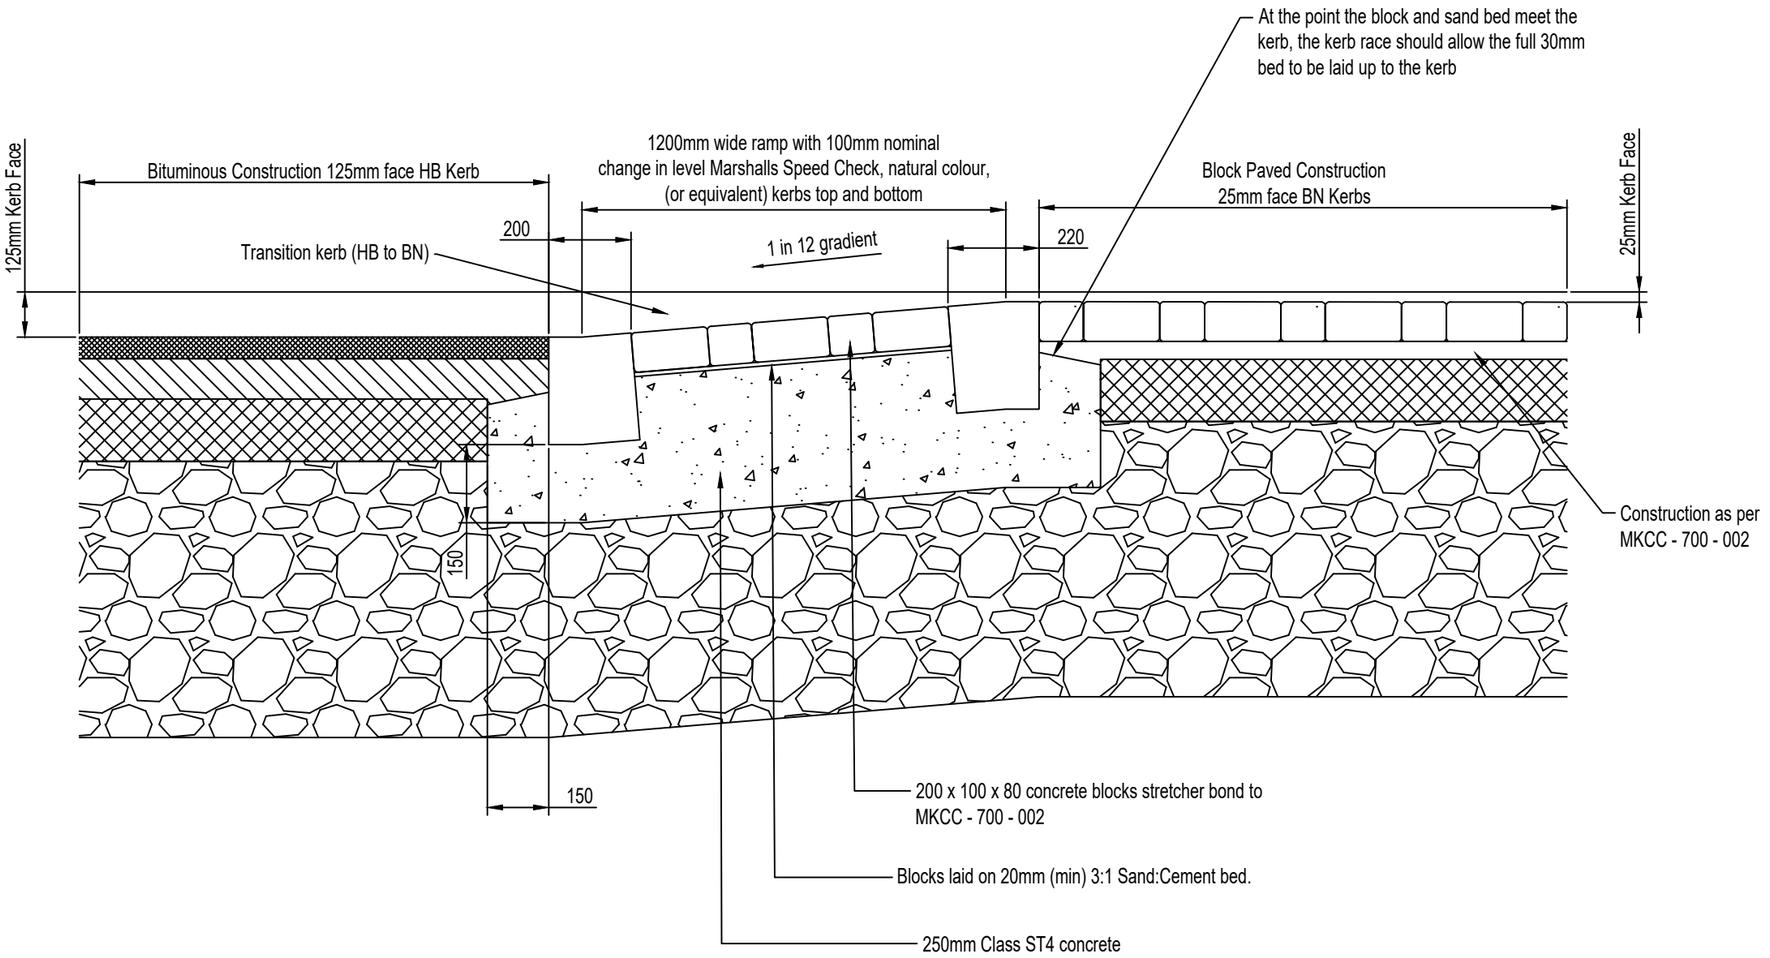

NOTES

1. All dimensions are in millimetres unless shown otherwise.
2. Kerb upstand to be 50mm minimum where adjacent to footway.
3. For further information refer to Standard Details Guidance Note drawing no. MKCC-100-001.

Milton Keynes City Council

Highways and Transportation
Civic Offices
1 Saxon Gate East
Central Milton Keynes
MK9 3EJ

DRAWING TITLE: Traffic Calming - Raised Table

SCALE:	REV:		DRAWN:	CHECKED:	APPROVED:
NTS	P01	INITIALS:	PG	JM	LS
		DATE:	07/01/2026	17/03/2026	17/03/2026

REV:	AMENDMENTS:	DRN:	CHCK'D:	APPR'D:	DATE:
-	-	-	-	-	00/00/0000

DRAWING NO: MKCC-700-008