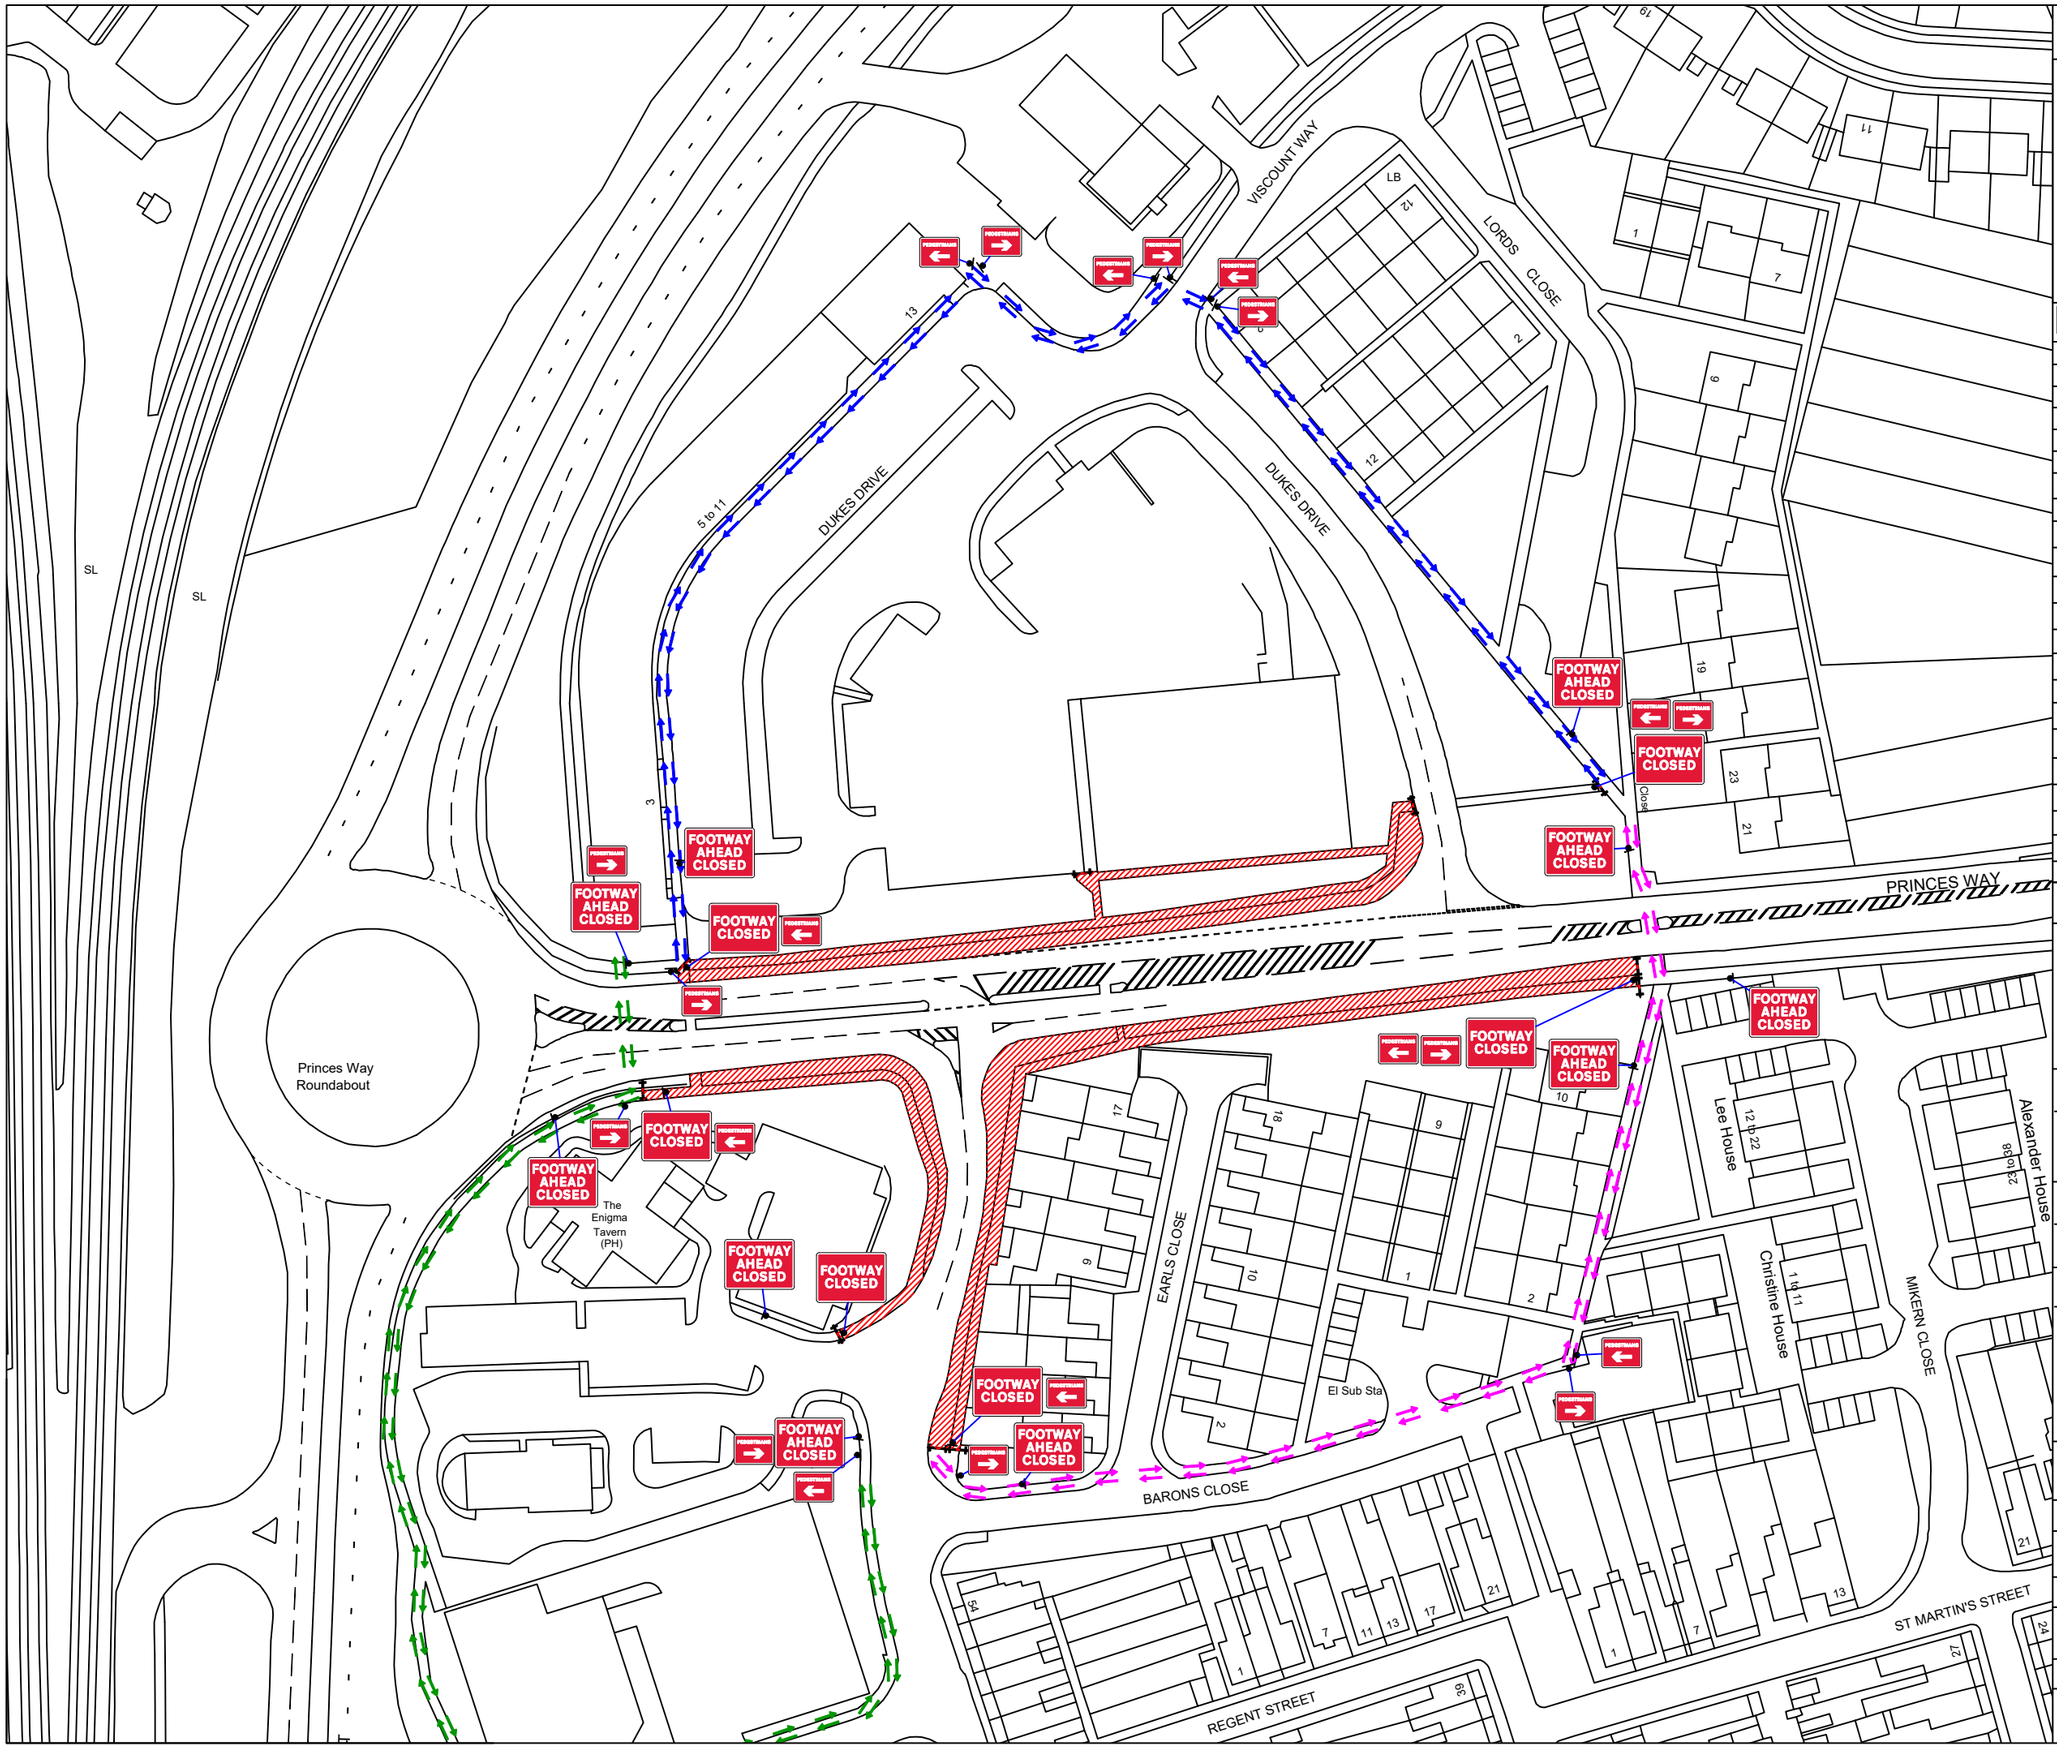

Client

RenTeQ HIGHWAYS

Key

	Sign Symbol
	Cone
	Traffic Light Symbol
	Stop / Go Symbol
	Works Area
	Stop / Go
	Traffic Light
	Pedestrain Barrier
	Diversion Route
	Access Only
	Closure Point
	Kerb Ramp
	Cut Line
	Traffic Light Phase
	Block Board
	Parking suspension
	Closed Area
	Matting
	Drop Zone
	Access Arrow
	Egress

Cross Section

Lane 2 Closure or Shuttle Lane

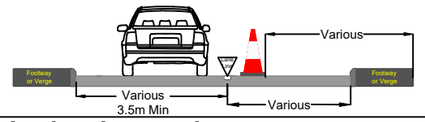

Works Location

Princes Way, Denbigh North, Bletchley, MK2 2EN

Traffic Management Type

2 WAY TL

Notes

Traffic Management Will Comply With The Safety At Street Works And Road Works Code Of Practice.

30

SAFETY ZONE (LONGITUDINAL)	SAFETY ZONE (SIDEWAYS)
0.5M	0.5M

Ordnance Survey © Crown Copyright 2012. All rights reserved. Licence Number 100020449

Originator	Designer	Checked	Approved
MBP	MB	RD	

Scale	Date
NOT TO SCALE	1 March 2026

Revision	Drawing Number
P1	PH6