



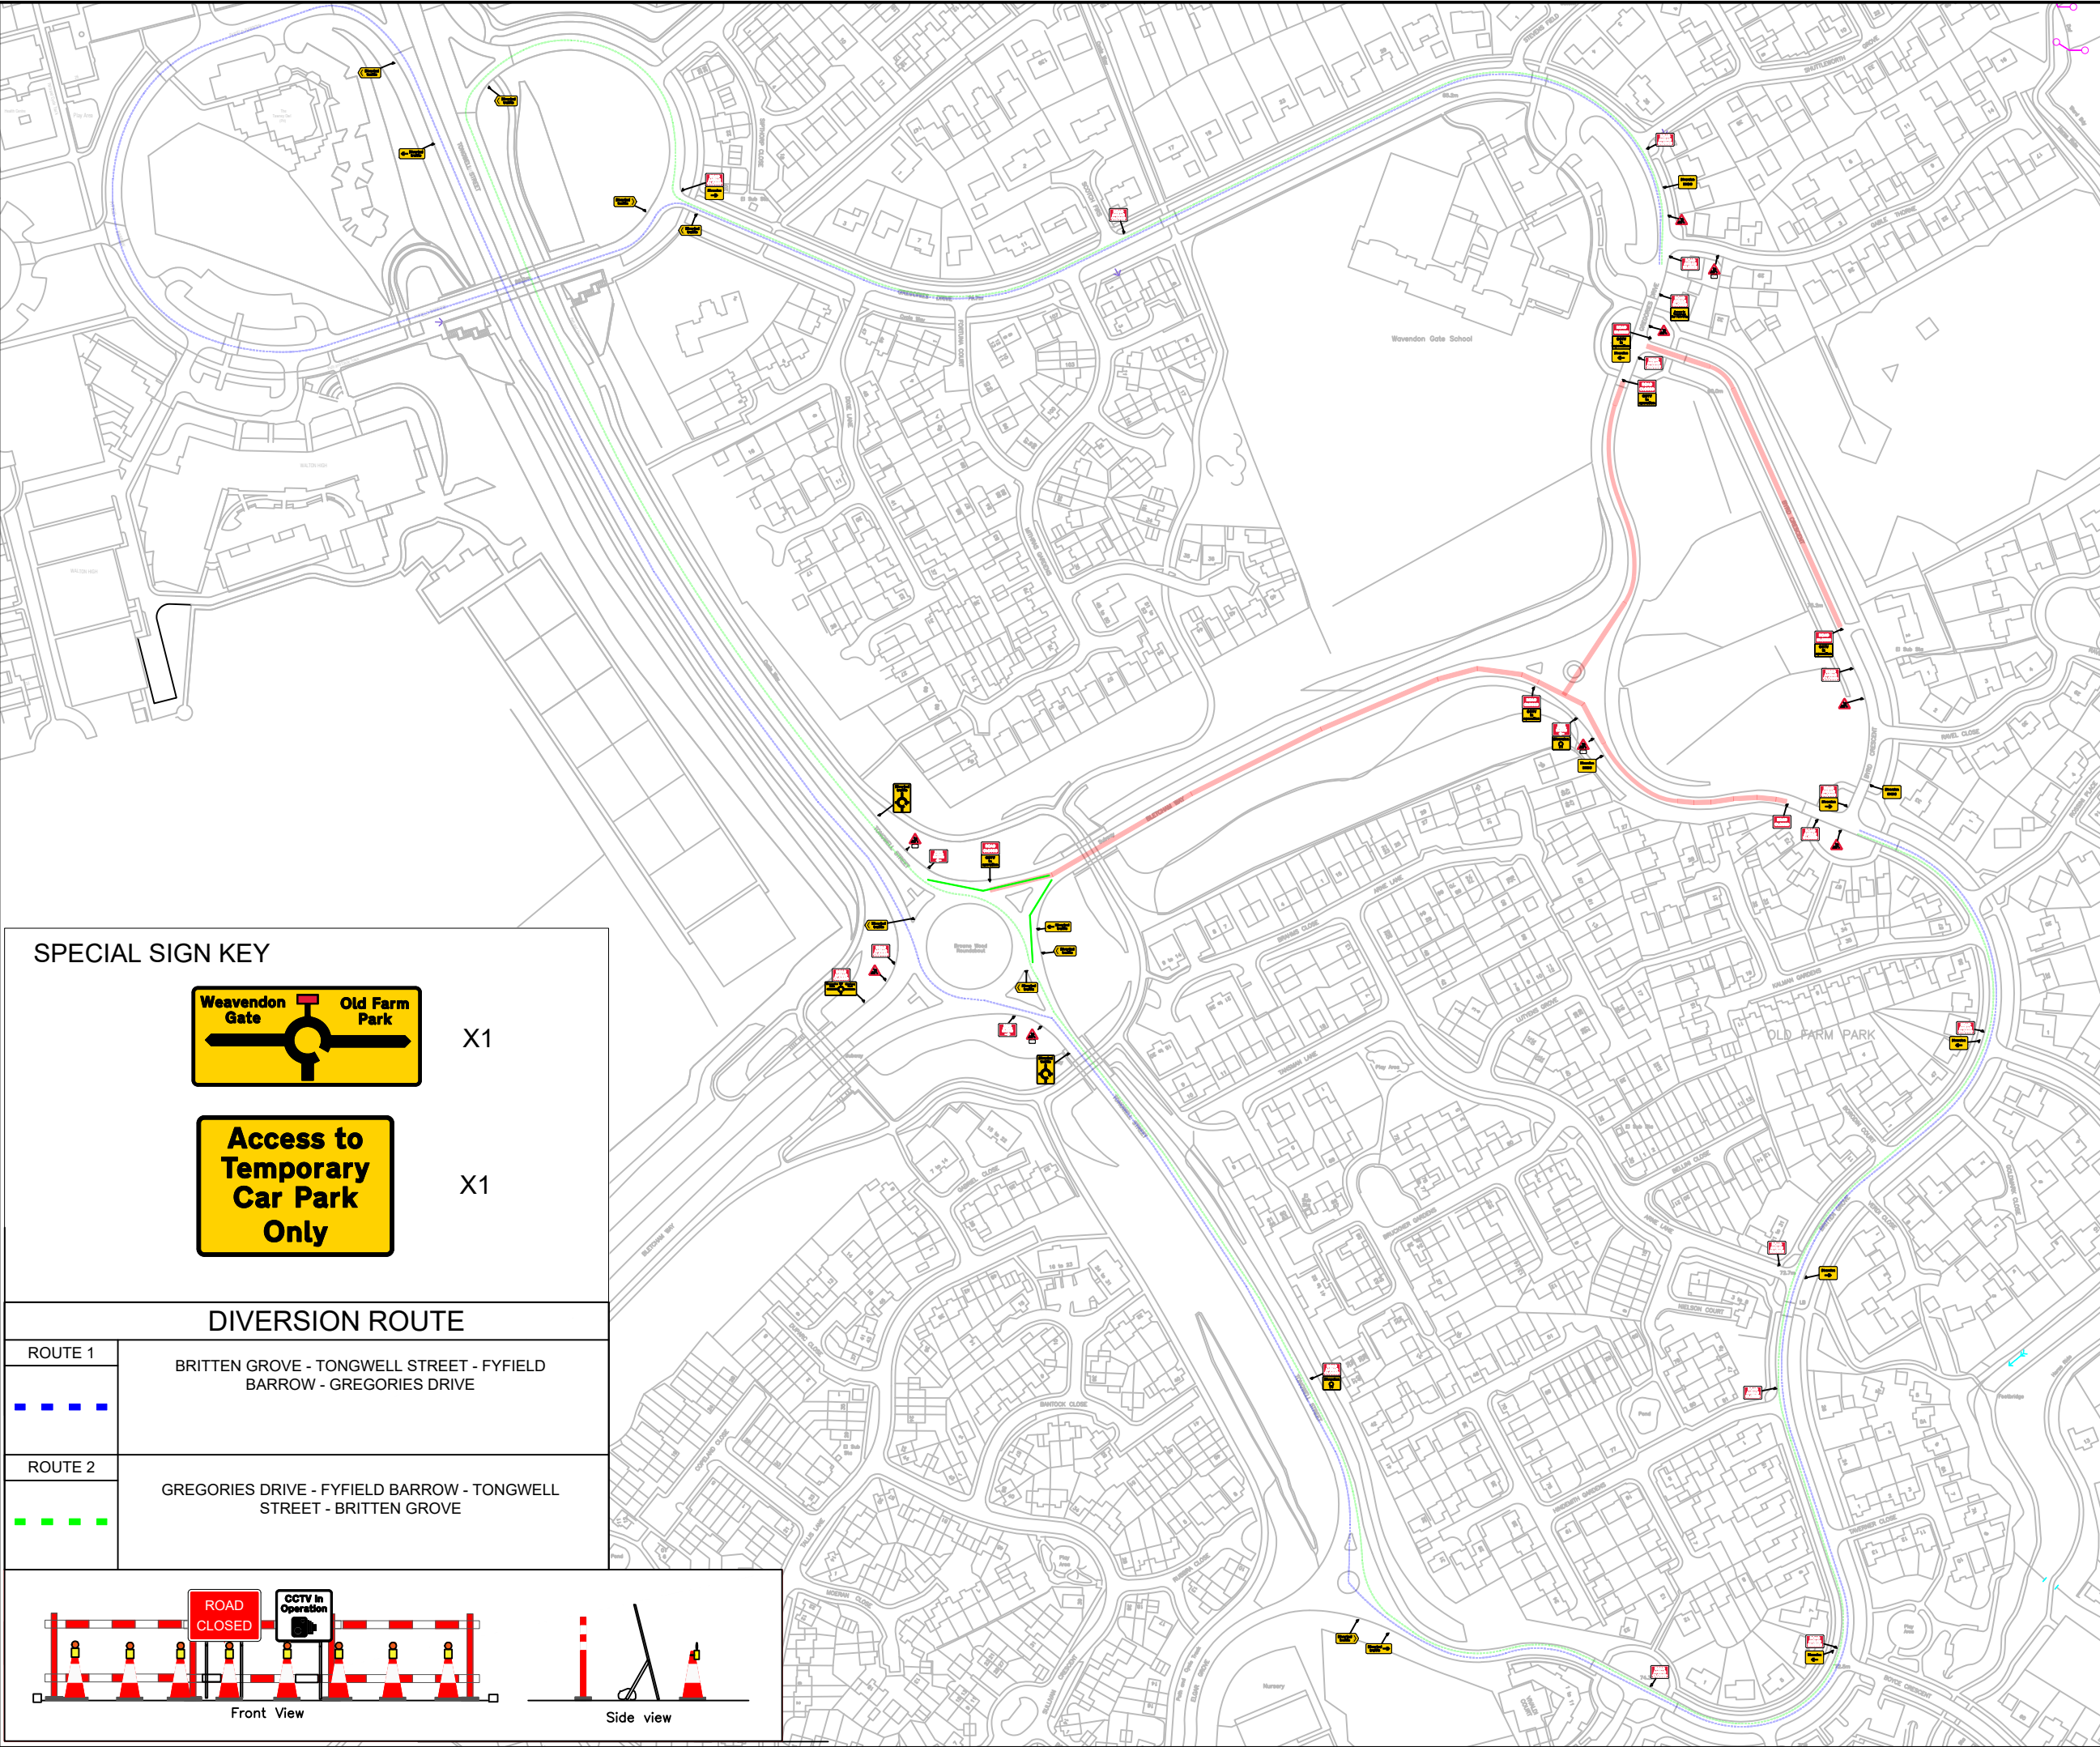

SPECIAL SIGN KEY

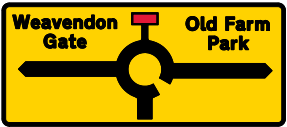

X1



X1

DIVERSION ROUTE

ROUTE 1

BRITTEN GROVE - TONGWELL STREET - FYFIELD
BARROW - GREGORIES DRIVE




ROUTE 2

GREGORIES DRIVE - FYFIELD BARROW - TONGWELL
STREET - BRITTEN GROVE



Front View

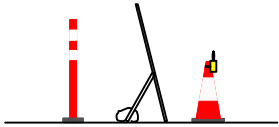

Side view

Client Reference **H10 Bletcham Way**

Speed of Road



Minimum
sideways
safety zone
0.5m

(N/A)

Minimum
longways
safety zone
0.5m

(N/A)

Map Location



X (Easting)


490383 ,

Y (Northing)

236415

What3Words **grant.sunset.racing**

Key:

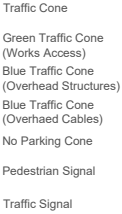


Notes:

This drawing may only be used for the purpose intended and only as a guide for the installation of temporary traffic management. All works are to be installed as per the standards for conducting works on carriageways in accordance with Chapter 8 of the Traffic Signs Manual and the street works code of practice.

All dimensions shown on the drawing are in meters and are not always drawn to scale so the traffic management foreman should ensure that signs are placed accordingly.

1. Signs to be positioned in a safe and appropriate location to allow sufficient space for pedestrians and other footway users.
2. Signs to be positioned in a safe and appropriate location to allow sufficient space for vehicular traffic to pass safely.

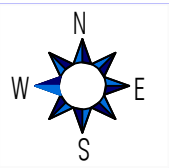

Client



Site Details

Bletcham Way Milton Keynes MK7 7SY

Drawing Title

Road Closure & Diversion

Drawing Number

HATTON-TM-DWG-2026-1497

Revision

1

Hatton Author:

VTM (MC)

17/07/2026

Hatton Checked:

James Ward

17/07/2026

Hatton Approved:

James Ward

17/07/2026

Client Approved:

Preliminary:

For Tender:

For Comment:

Final Design:

X

Hatton Traffic Management Limited
Office 1 Horton Park
Berwick Hill Road
Newcastle
NE13 6BU

www.hattontraffic.co.uk



Revised by:

Rev:

Date:

DO NOT SCALE FROM THIS DRAWINGS. ALL DIMENSIONS TO BE VERIFIED ON SITE

Scale at A3 - NTS

Dimensions - Meters