


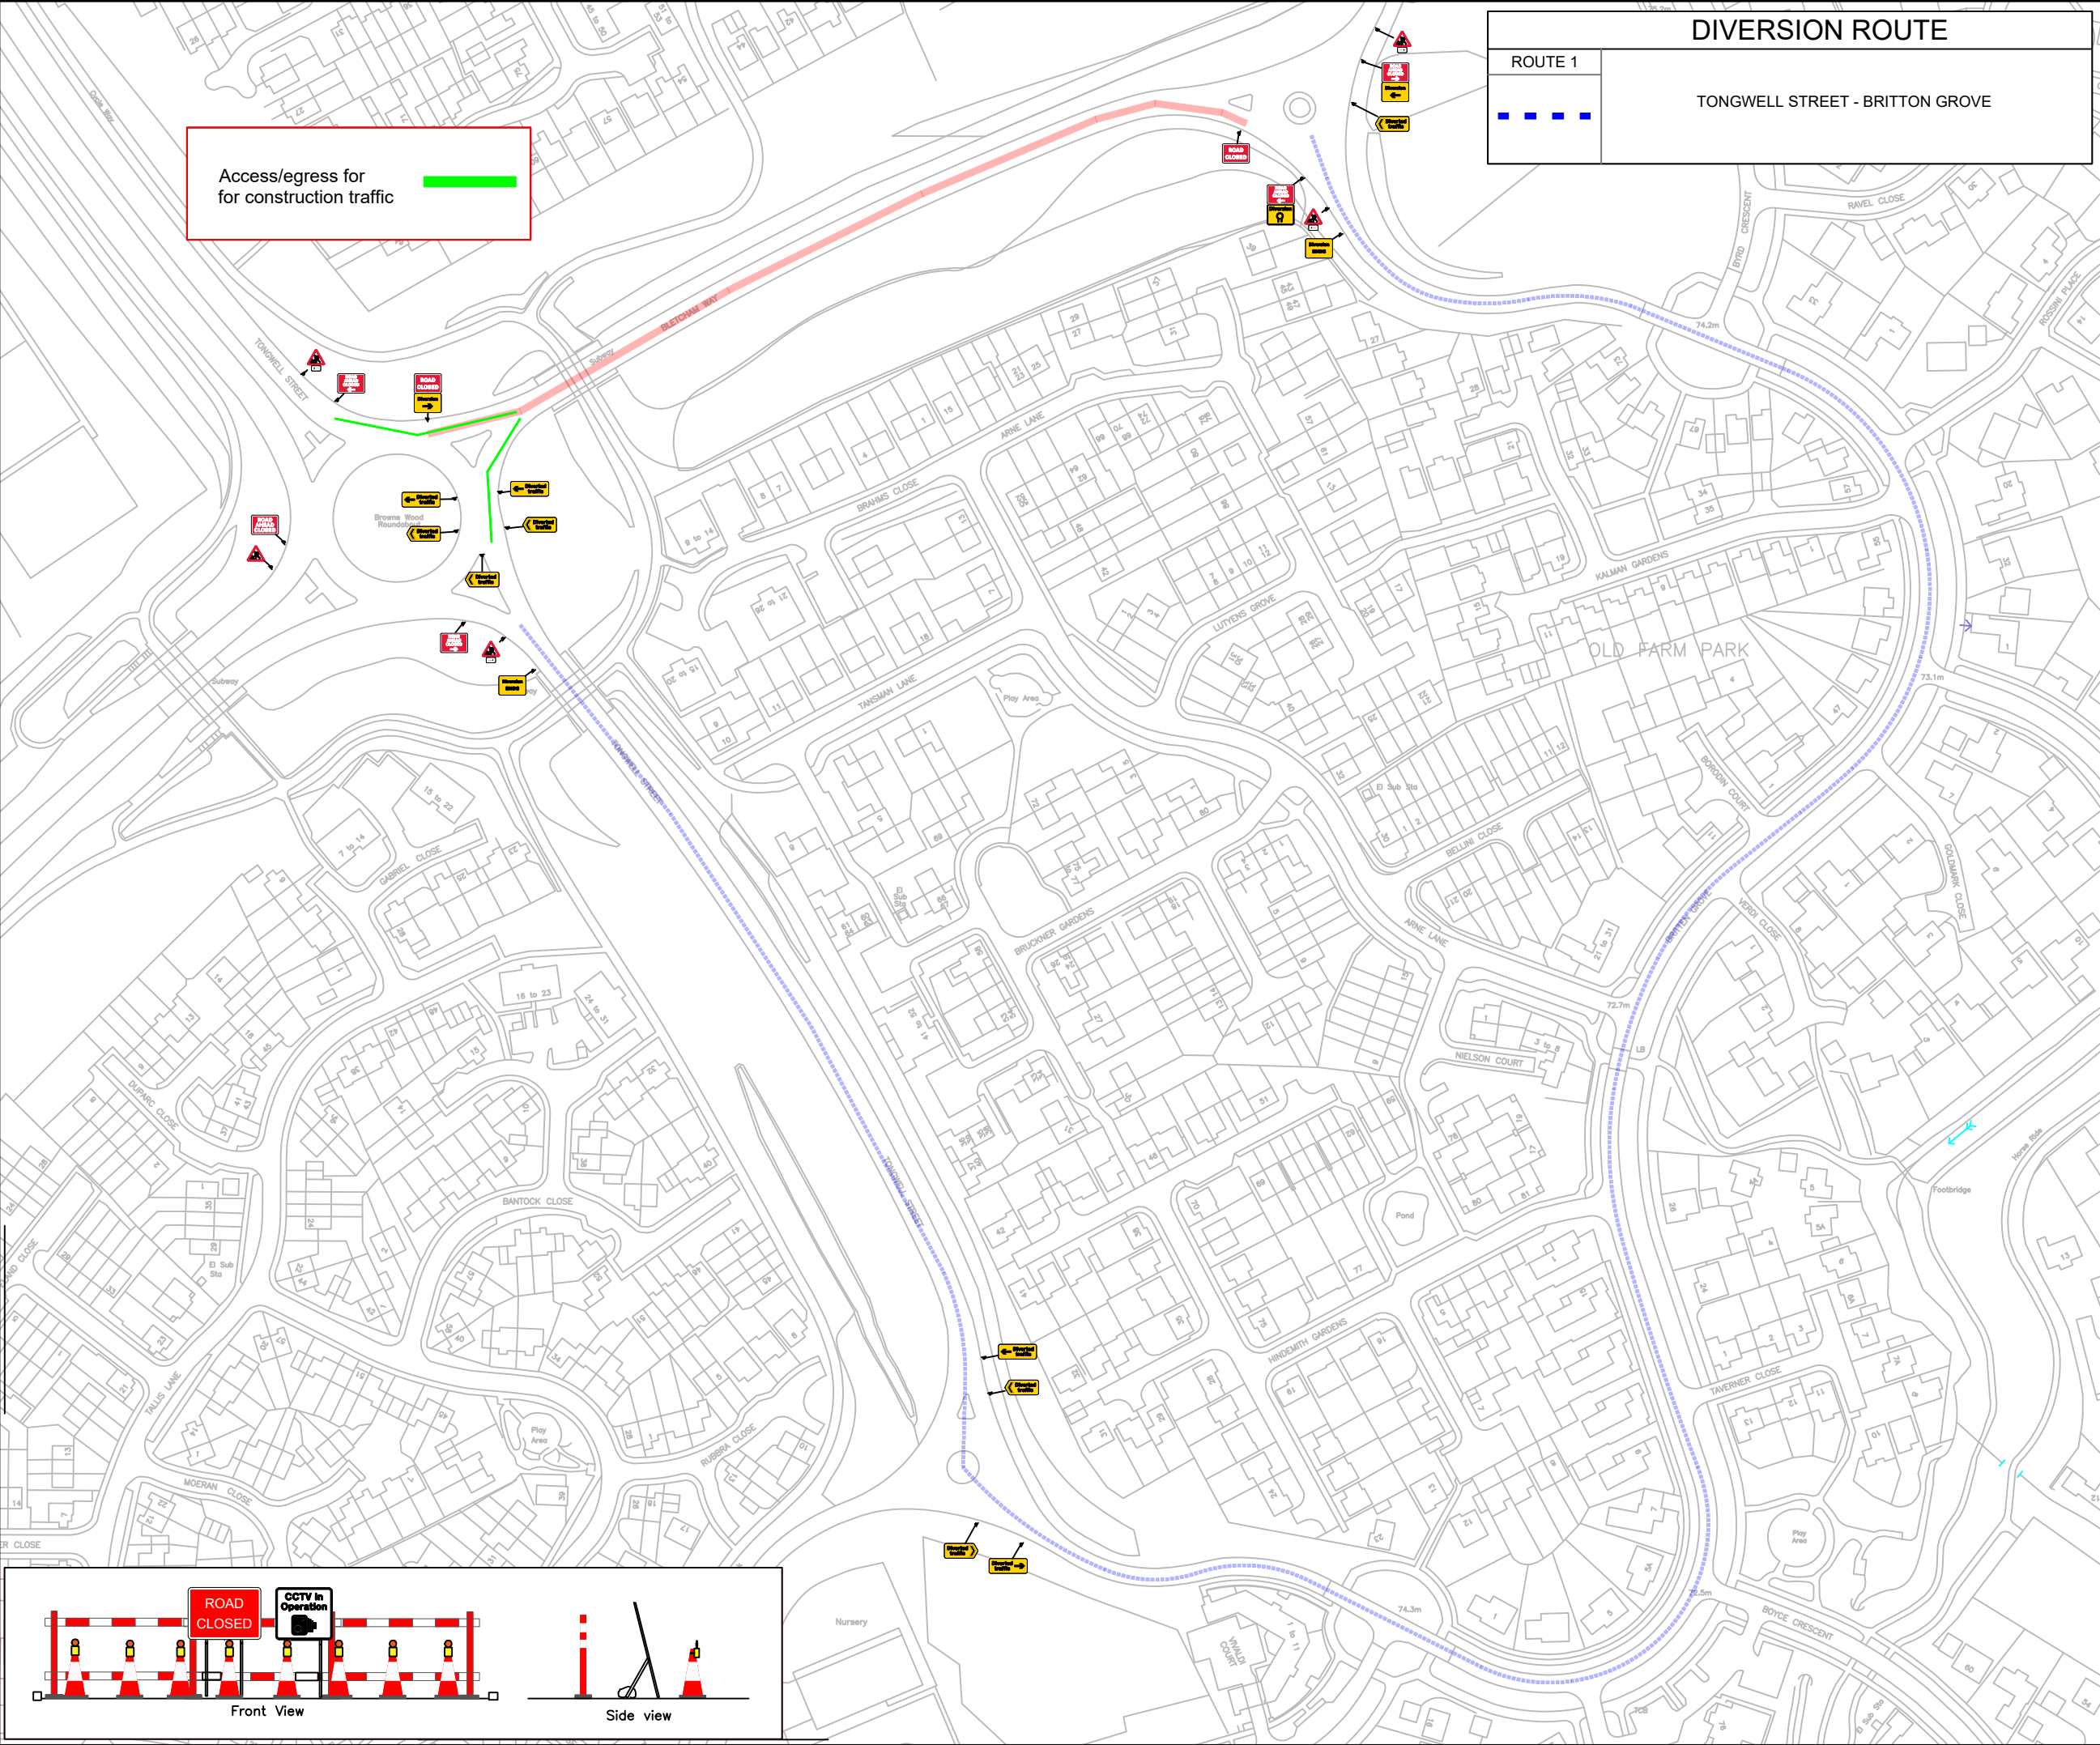

ROUTE 1

DIVERSION ROUTE

TONGWELL STREET - BRITTON GROVE

Client Reference

H10 Bletcham Way

Speed of Road

30

Minimum sideways safety zone 0.5m

(N/A)

Map Location

X (Easting)

490383 ,

Y (Northing)

236415

What3Words

grant.sunset.racing

Key:

Traffic Cone

Green Traffic Cone (Works Access)

Blue Traffic Cone (Overhead Structures)

Blue Traffic Cone (Overhead Cables)

No Parking Cone

Pedestrian Signal

Traffic Signal

Traffic Sign

Pedestrian Ramp

Works Area

Safety Zone

Dig Site

Diversion Route 1

Diversion Route 2

Diversion Route 3

Ped Diversion Route

Pedestrian Barrier

Notes:

This drawing may only be used for the purpose intended and only as a guide for the installation of temporary traffic management. All works are to be installed as per the standards for conducting works on carriageways in accordance with Chapter 8 of the Traffic Signs Manual and the street works code of practice.

All dimensions shown on the drawing are in meters and are not always drawn to scale so the traffic management foreman should ensure that signs are placed accordingly.

1. Signs to be positioned in a safe and appropriate location to allow sufficient space for pedestrians and other footway users.

2. Signs to be positioned in a safe and appropriate location to allow sufficient space for vehicular traffic to pass safely.

Client

GallifordTry

Site Details

Bletcham Way Milton Keynes MK7 7SY

Drawing Title

Road Closure & Diversion

Drawing Number

HATTON-TM-DWG-2026-1497

Revision

1

Hatton Author:

VTM (MC)

17/07/2026

Hatton Checked:

James Ward

17/07/2026

Hatton Approved:

James Ward

17/07/2026

Client Approved:

Preliminary:

For Comment:

For Tender:

Final Design:

X

Hatton Traffic Management Limited

Office 1 Horton Park

Berwick Hill Road

Newcastle

NE13 6BU

www.hattontraffic.co.uk

HATTON

TRAFFIC MANAGEMENT

Revised by:

Rev:

Date:

DO NOT SCALE FROM THIS DRAWINGS. ALL DIMENSIONS TO BE VERIFIED ON SITE

Scale at A3 - NTS

Dimensions - Meters