
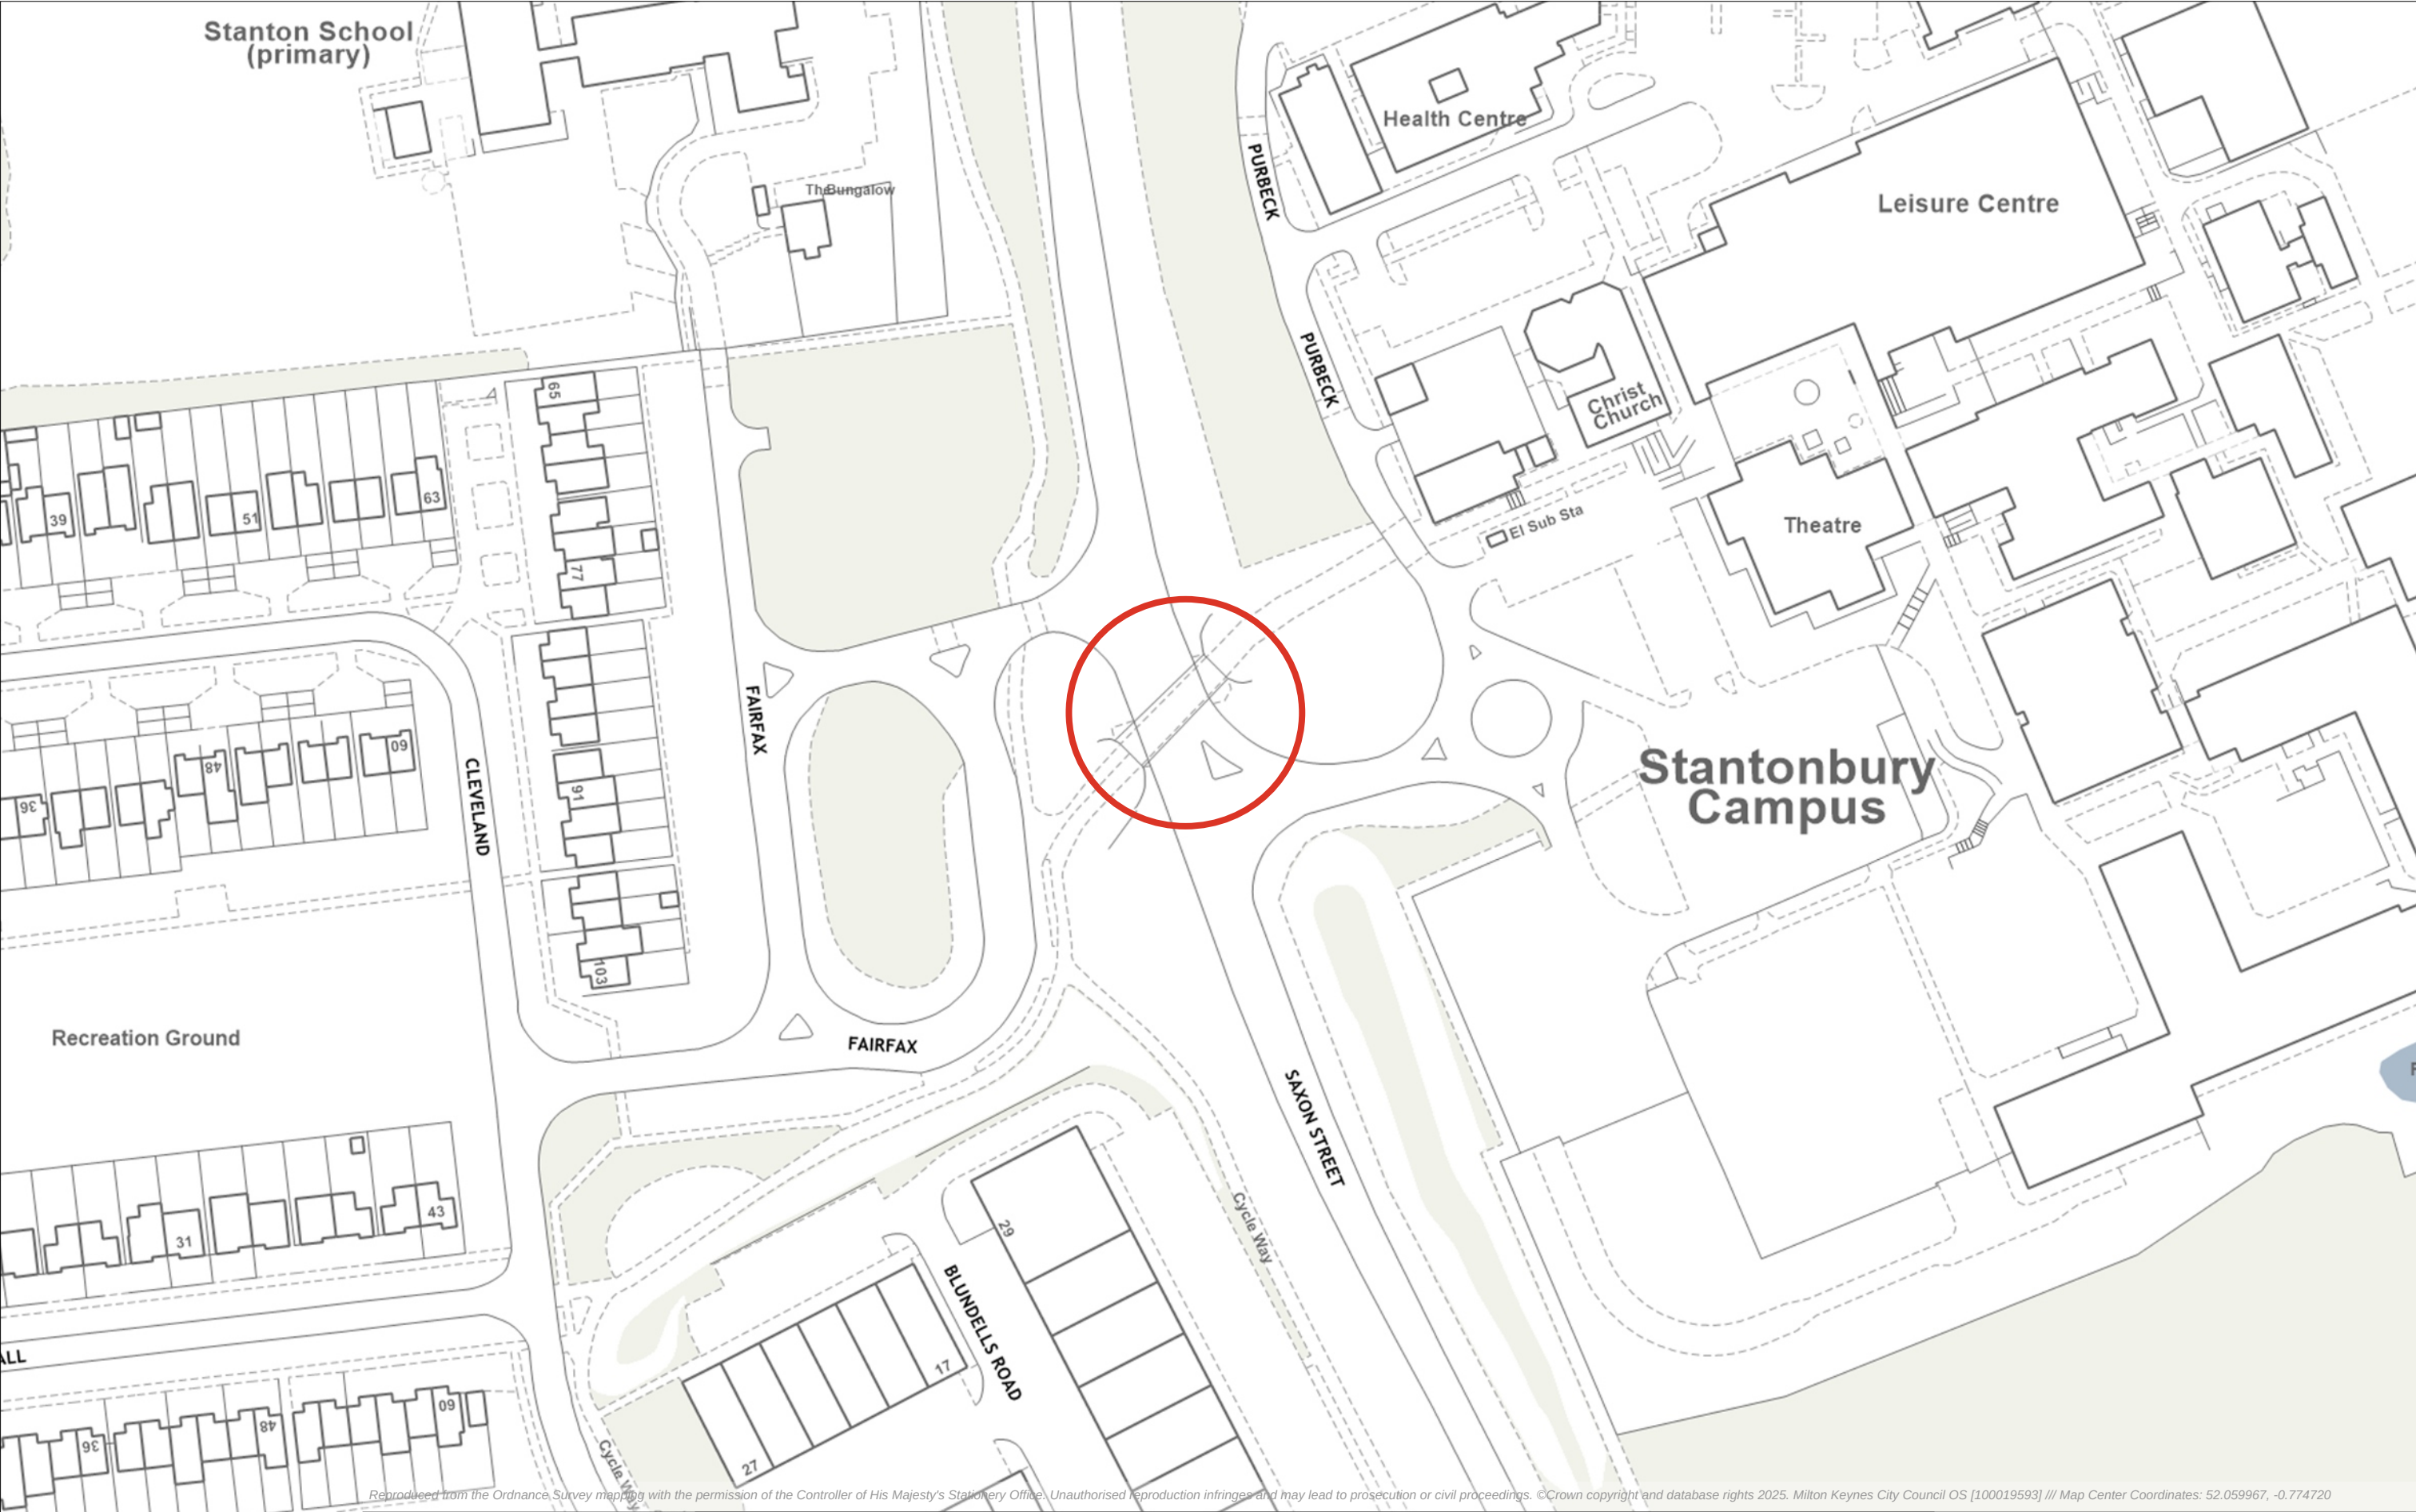
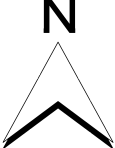


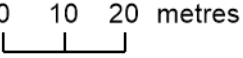

Reproduced from the Ordnance Survey mapping with the permission of the Controller of His Majesty's Stationery Office. Unauthorised reproduction infringes and may lead to prosecution or civil proceedings. ©Crown copyright and database rights 2025. Milton Keynes City Council OS [100019593] /// Map Center Coordinates: 52.059967, -0.774720

 Milton Keynes City Council	84404 Fairfax - Campus Subway Refurbishment, V7 Saxon Street, Stantonbury, Milton Keynes. MK13 7HD.E-484093, N- 240908; What3Words : dotted.scrapping.stars;			 Scale 1:1250 @A3L 
	Contact Email: gis@milton-keynes.gov.uk	Plan produced by: Yogesh Chauhan	Ref.: Date: 23 October 2026	

 Borough Boundary