


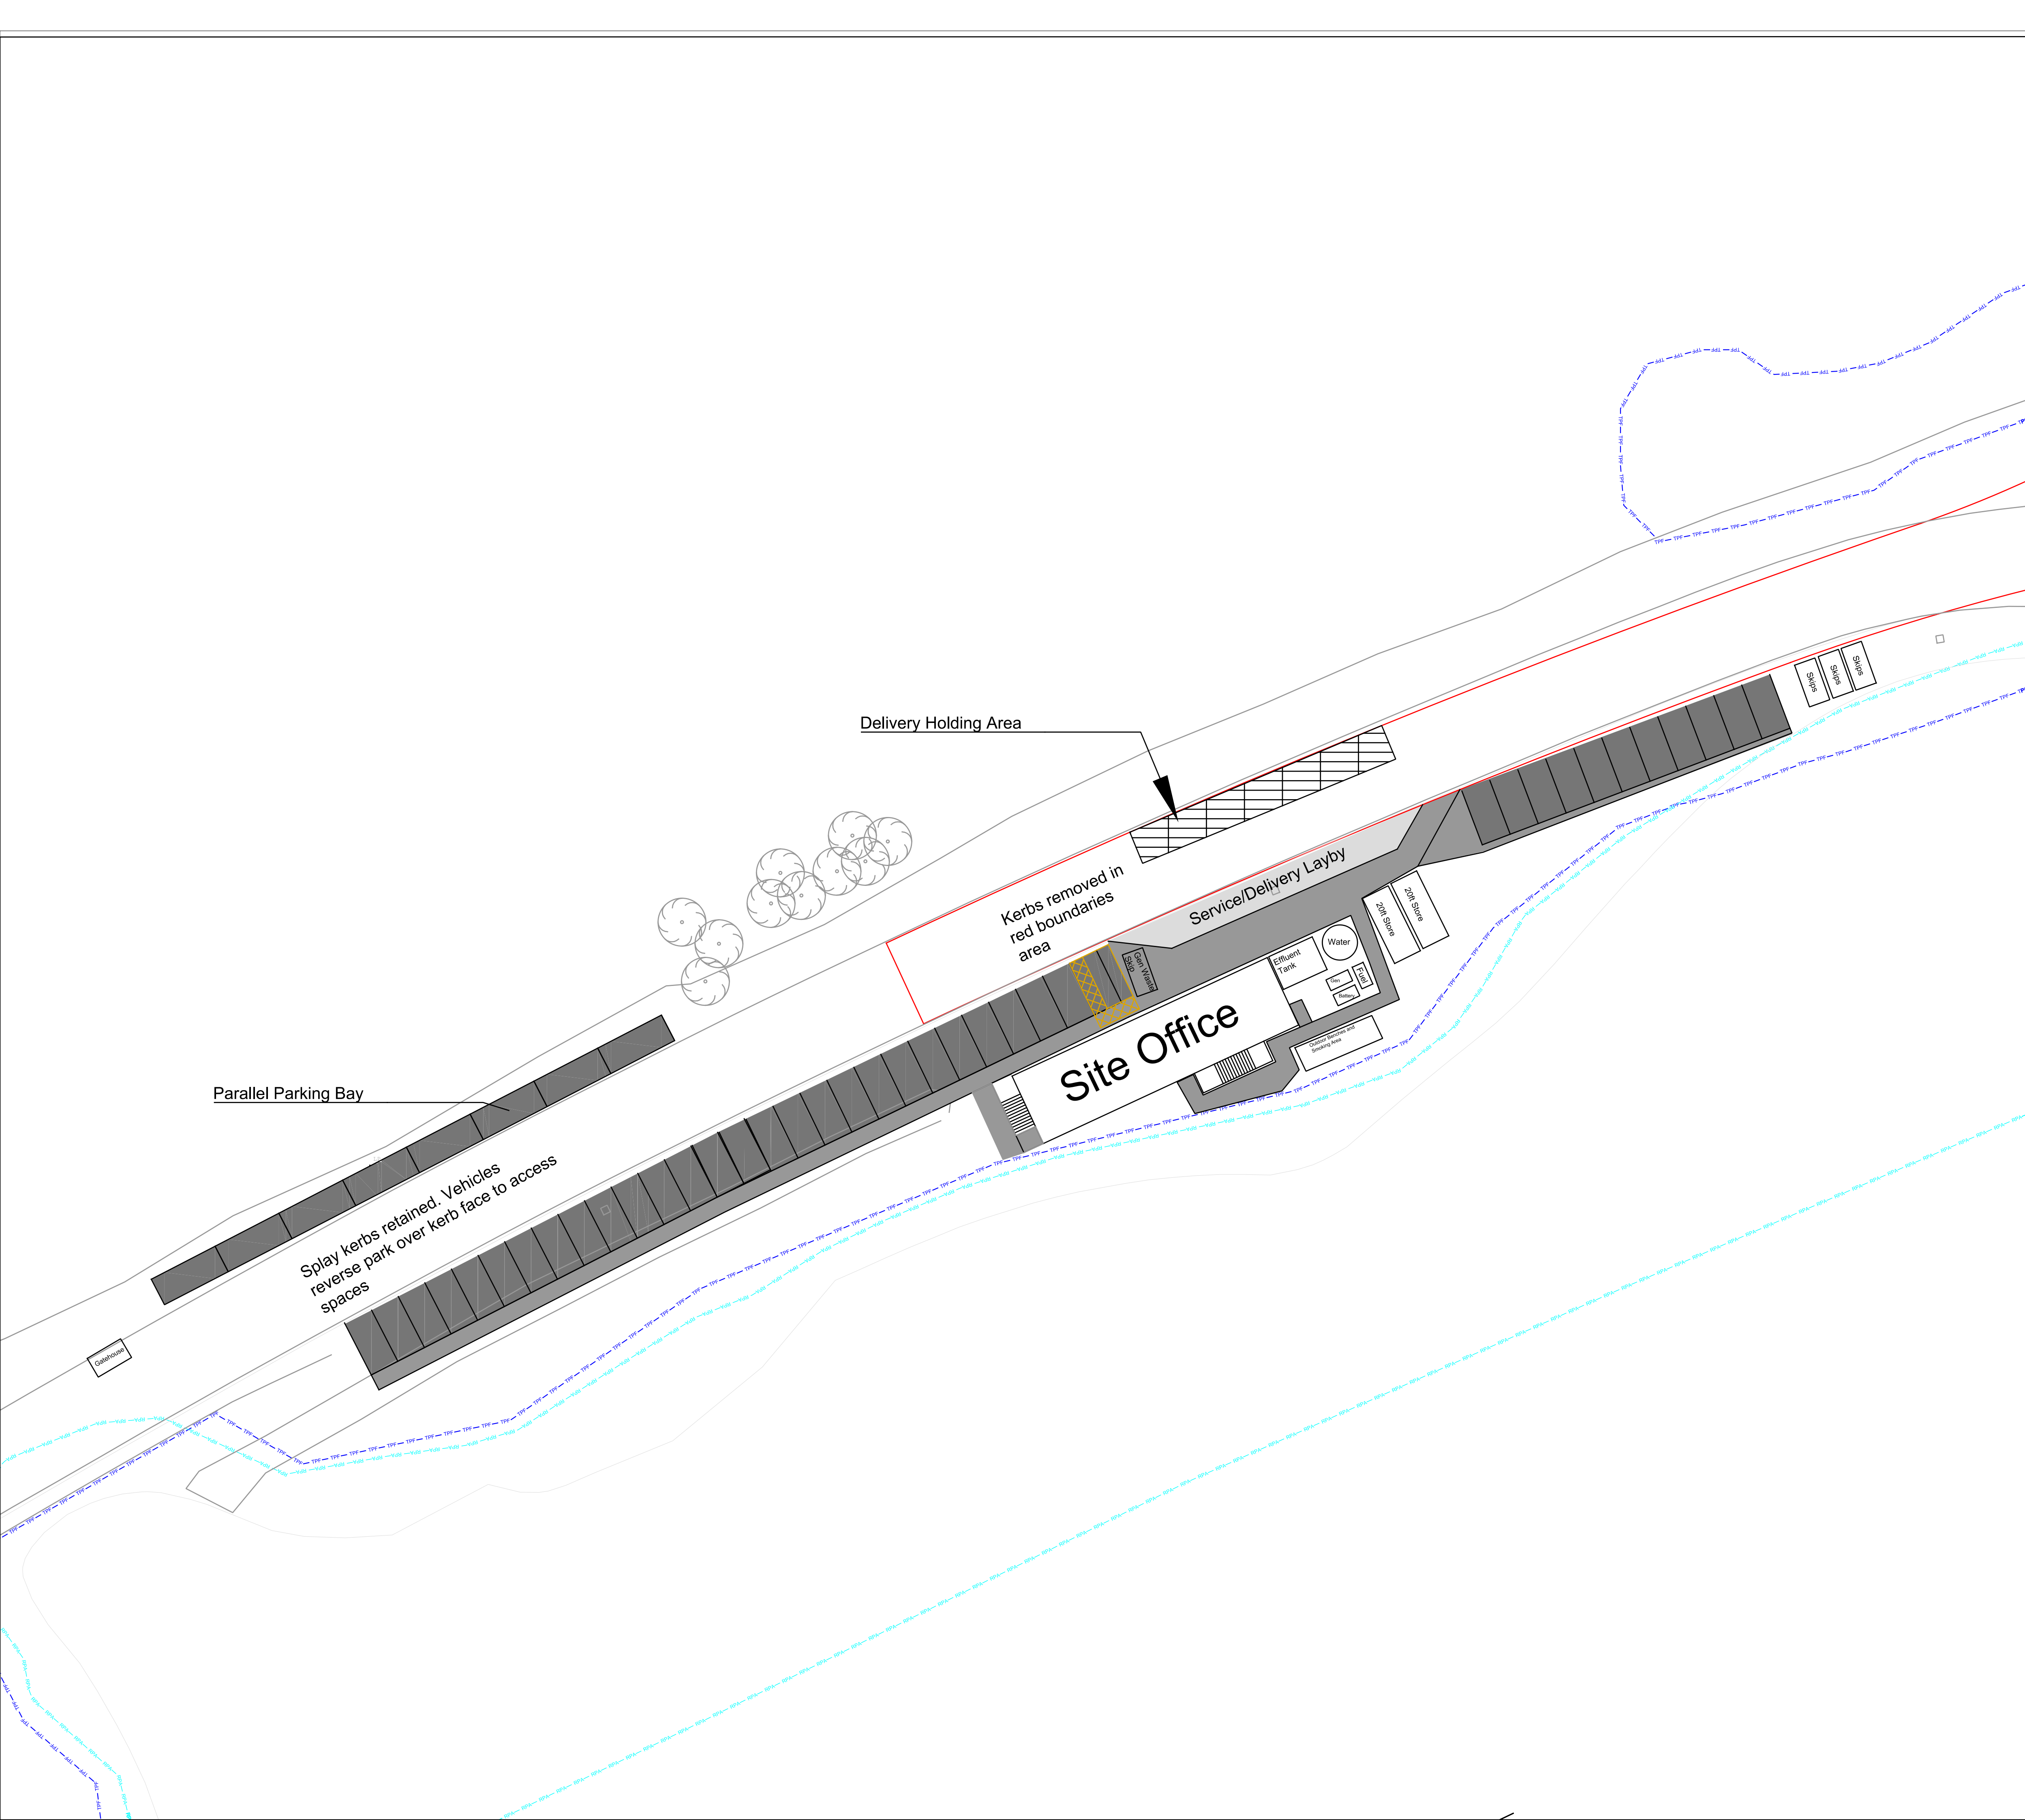

Galliford Try Infrastructure Highways, 3100 Park Square, Solihull Parkway, Solihull, B37 7YN

NOTES:
All units in metres (unless otherwise stated)
All levels to mAOD

Client:



Project:

H10 Bletcham Way Extension

Title:

Compound Layout

DWG No.		Revision
		A
Page Number	Page 1 of 1	
Scale	Not To Scale	
Drawn By	WM	08/09/2026
Checked By	—	—